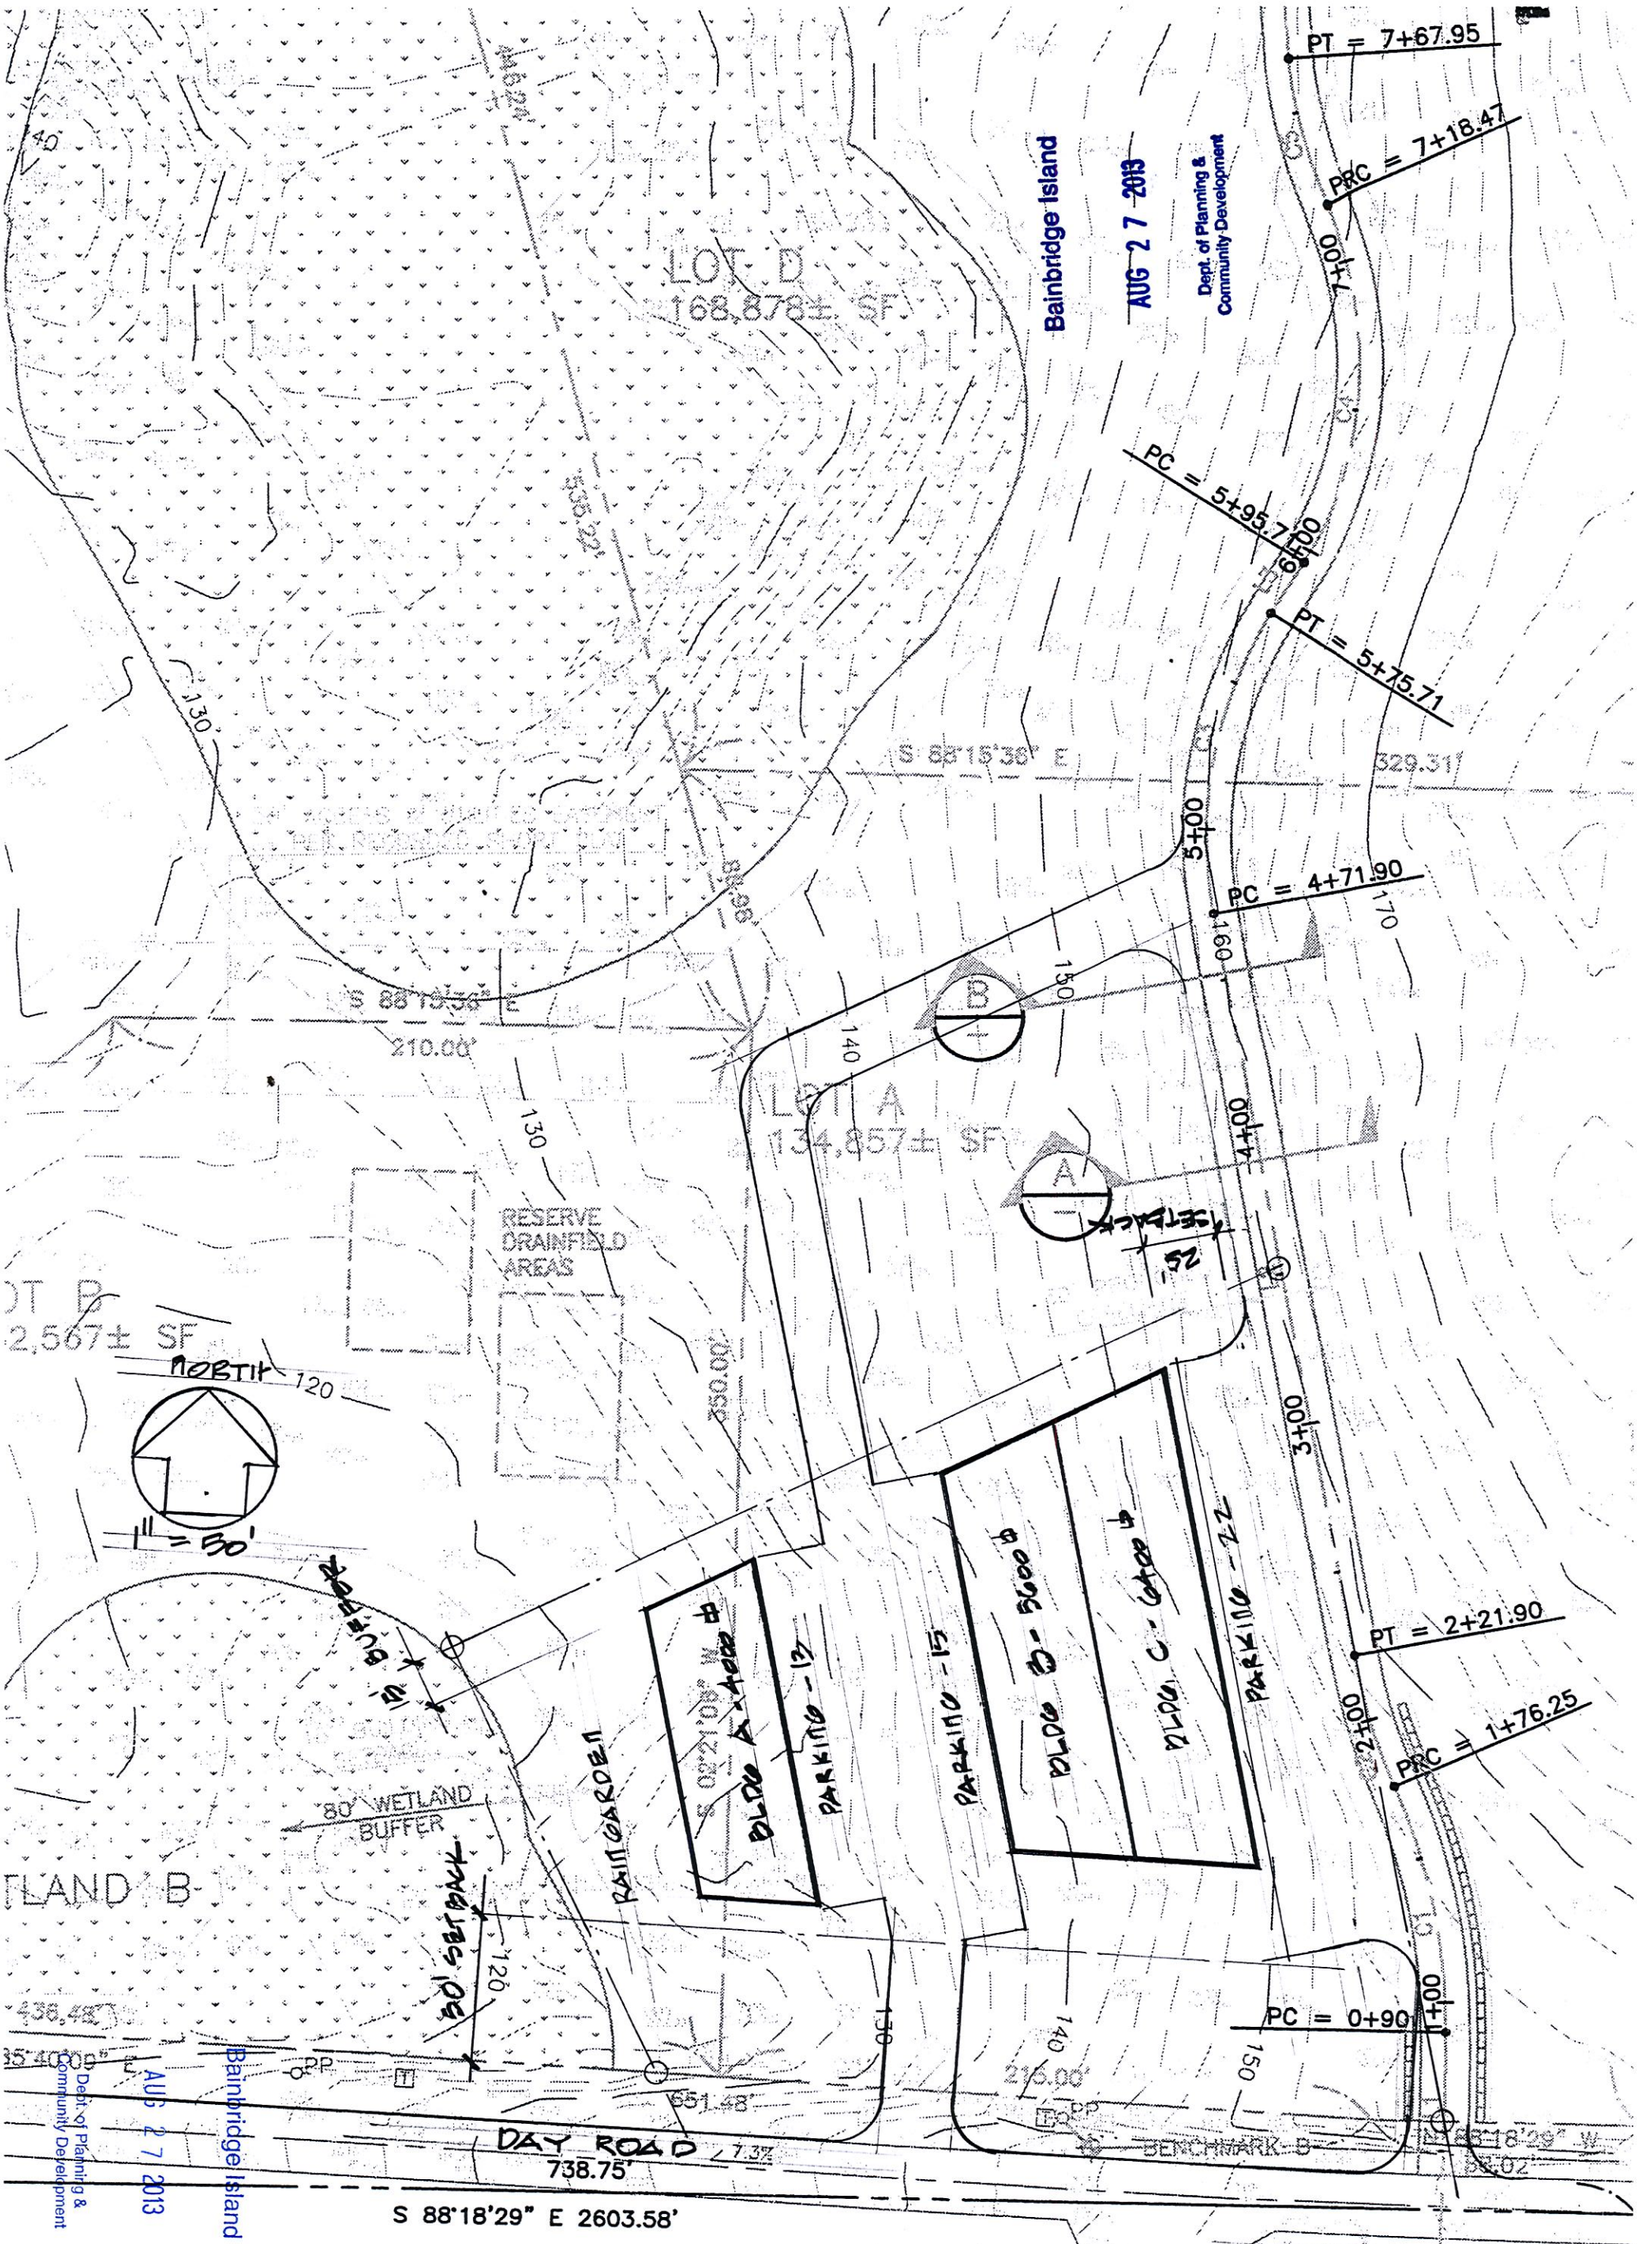

GRADING DRAINAGE AND ROAD PLAN & SITE PLAN

SCALE: 1"=50'

JRR ENGINEERING, INC.

S

TABLE

BEARING	DISTANCE

Bainbridge Island
AUG 27 2013
Dept. of Planning & Community Development

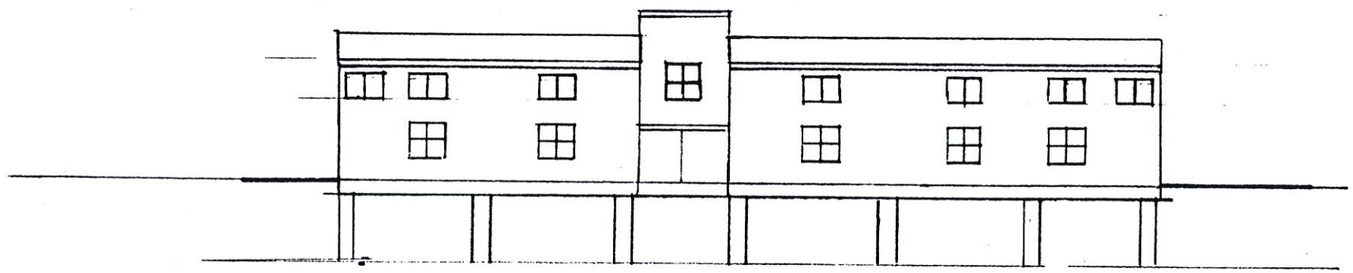

BLDG A - WEST ELEV

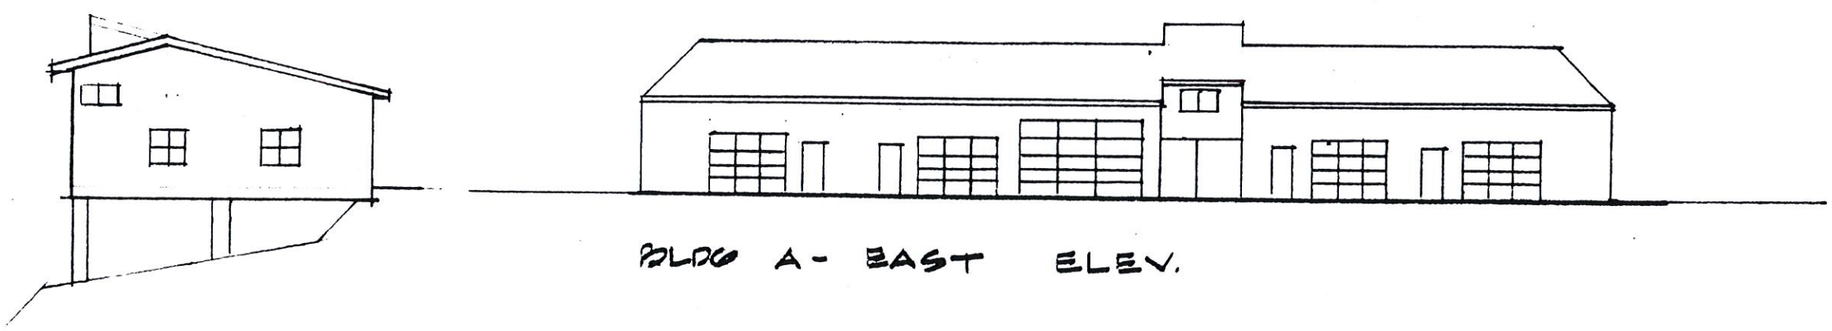

BLDG A - EAST ELEV.

Bainbridge Island

AUG 27 2013

Dept. of Planning &
Community Development

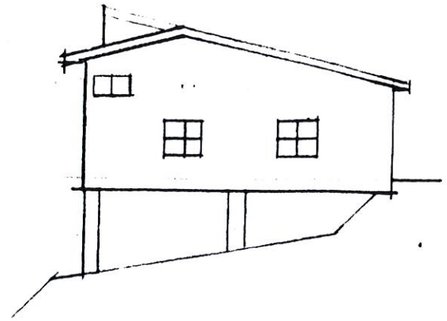

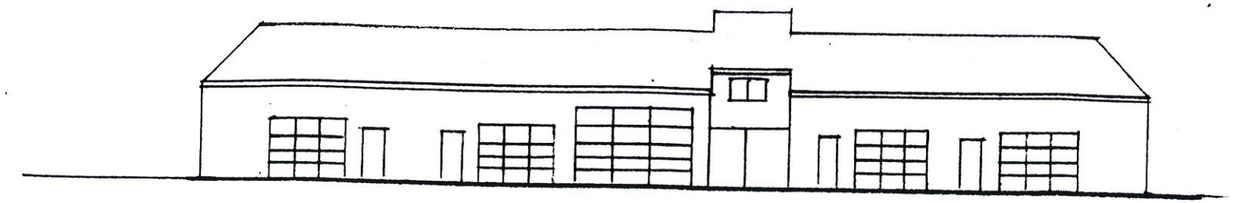

BLDG A - EAST ELEV.

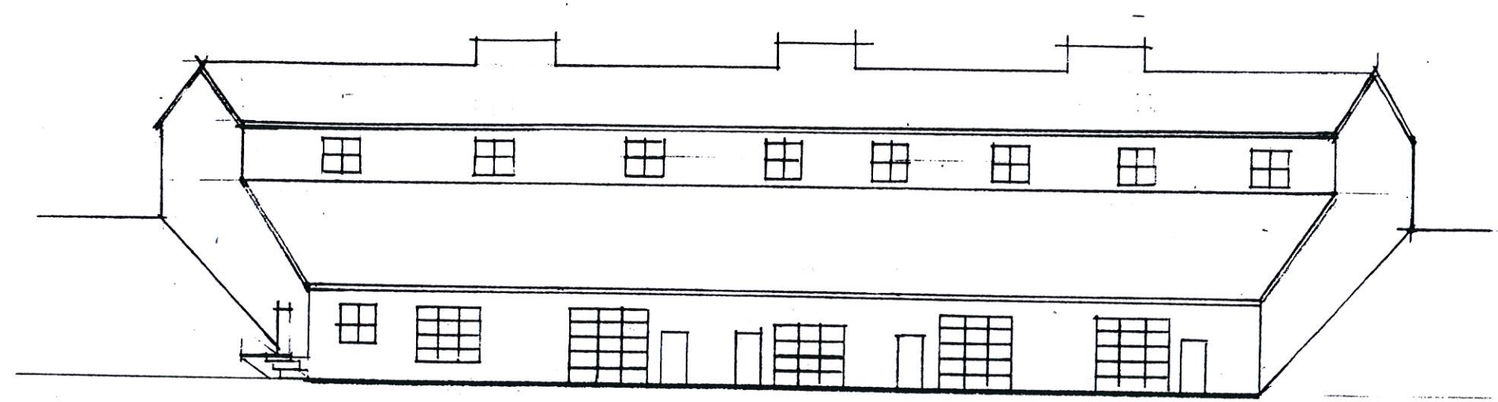

BLDG. B - WEST ELEV

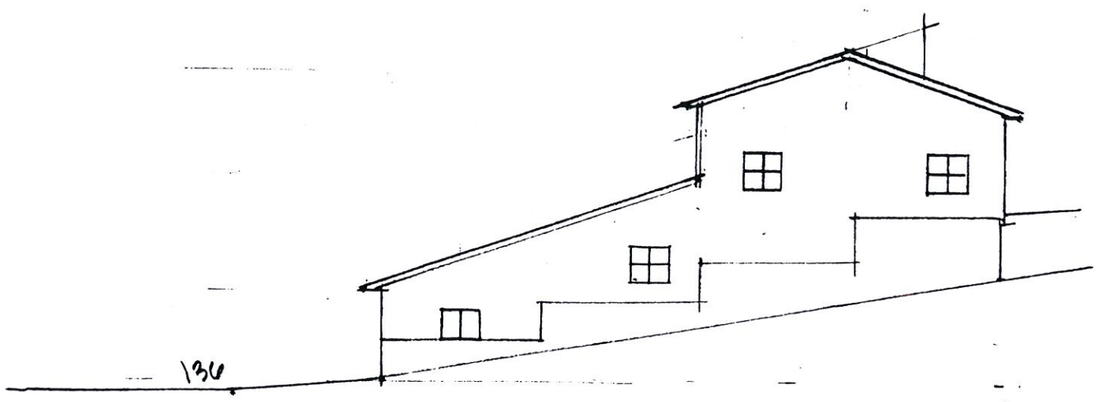

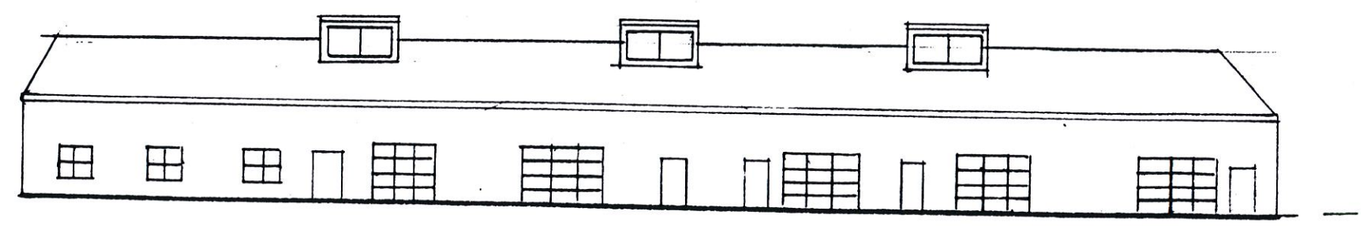

BLDG C - EAST ELEV.

Bainbridge Island

AUG 27 2013

Dept. of Planning &
Community Development

8.21.1

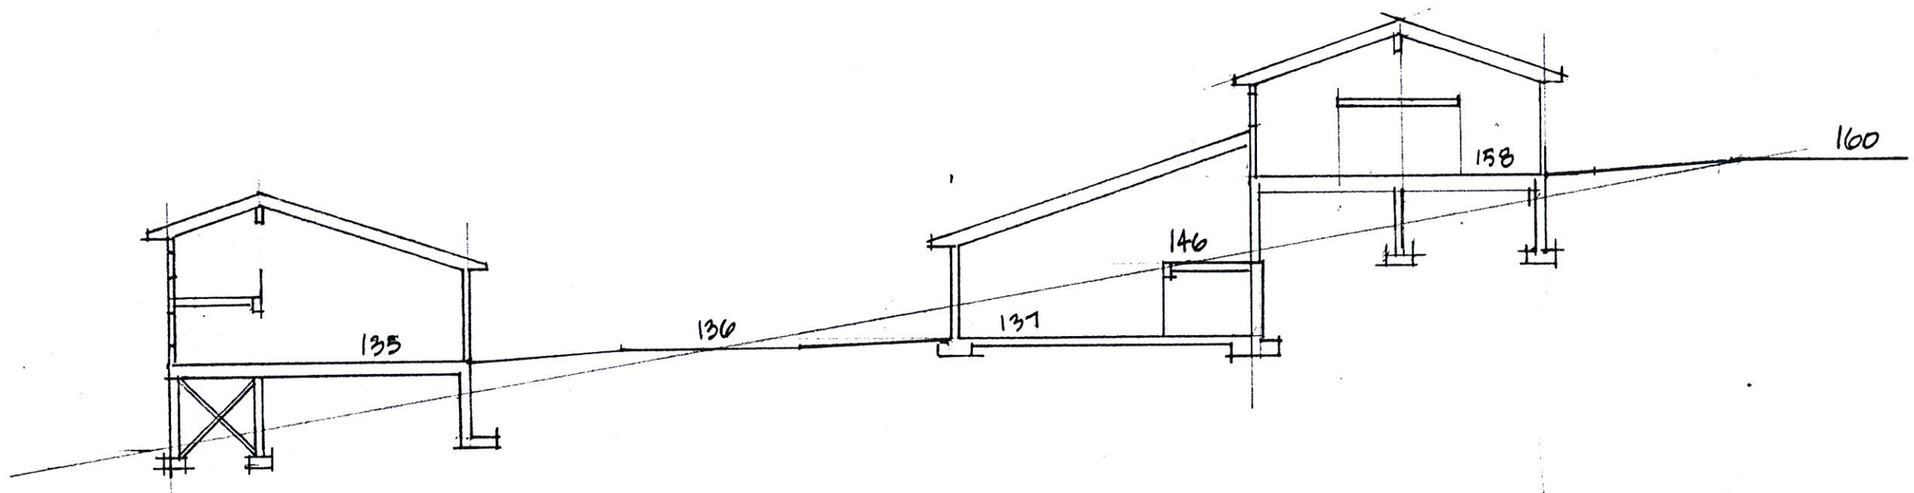

TYPICAL SECTION

Bainbridge Island

AUG 27 2013

Dept. of Planning &
Community Development

8.27.13
1"=20'

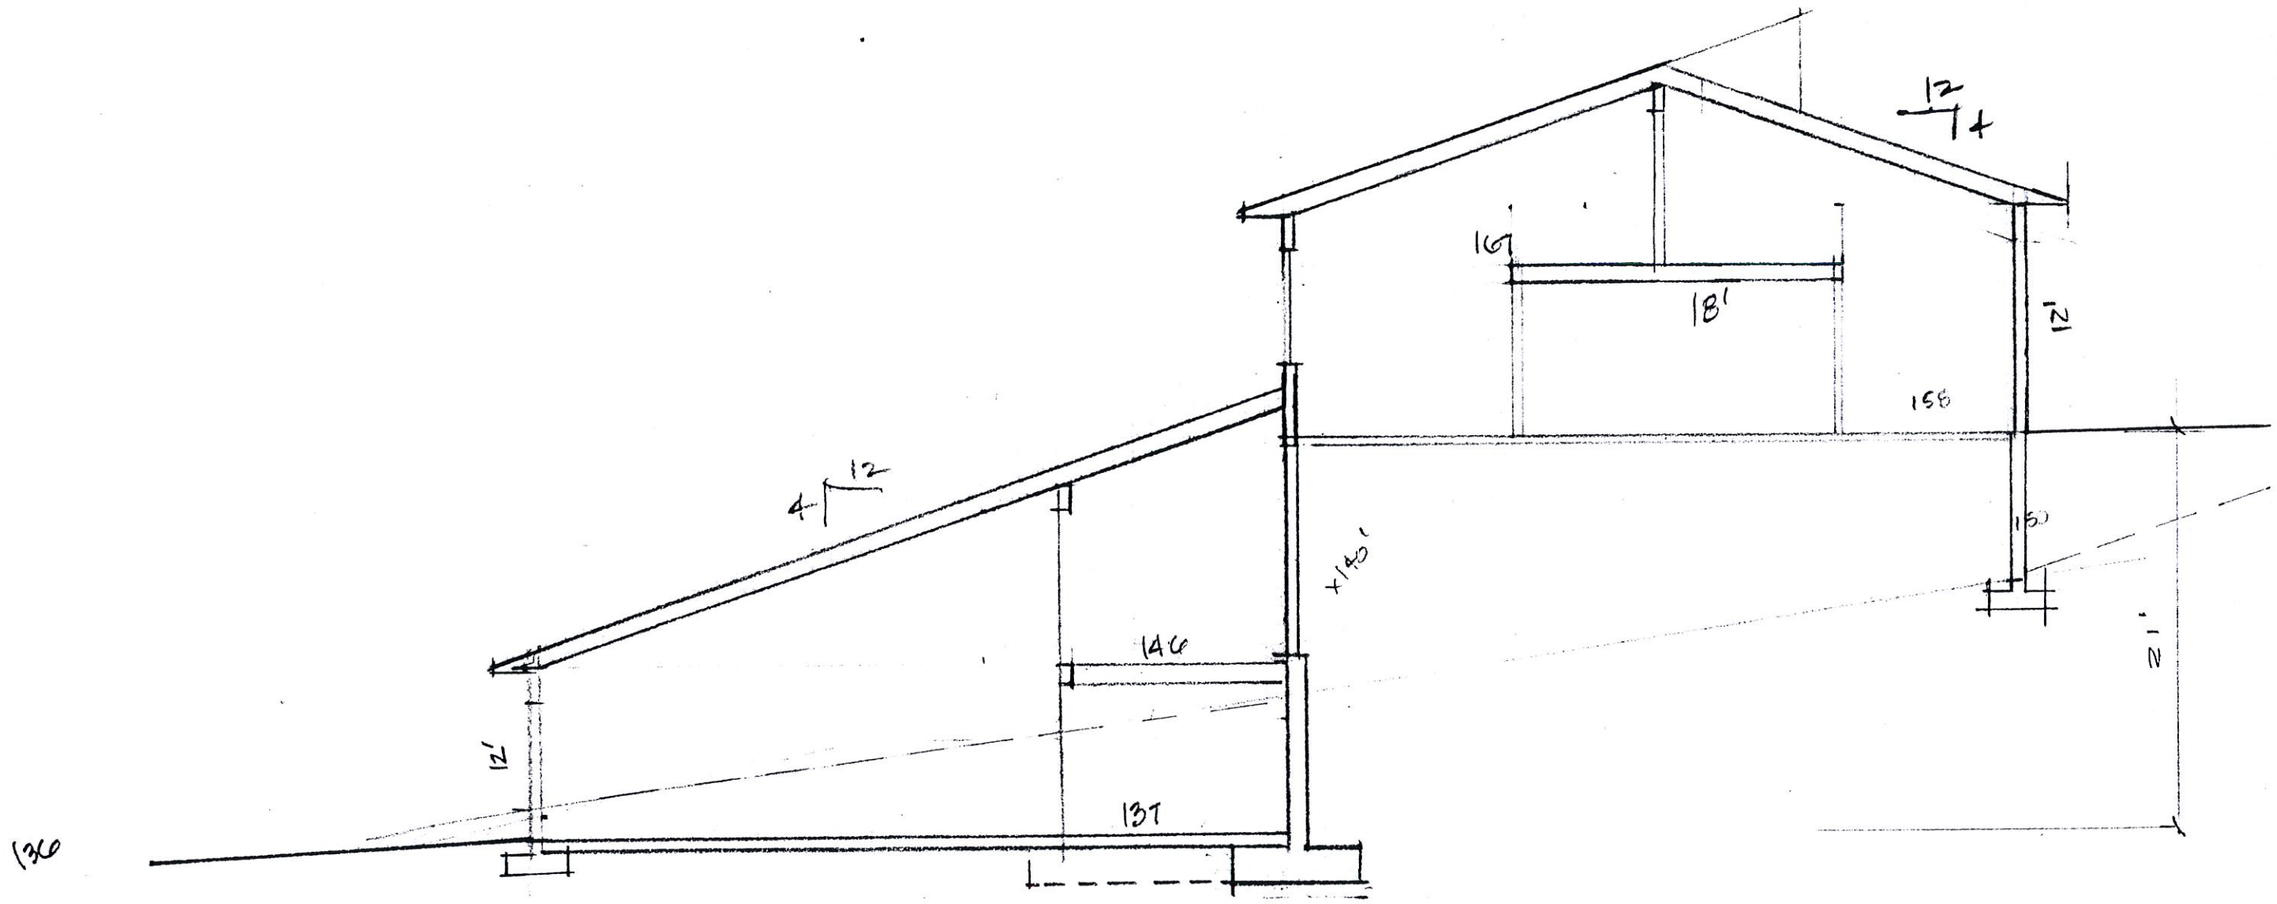

SECTION @ BLDG B/C

Bainbridge Island

AUG 27 2013

Dept. of Planning &
Community Development

8.27.13 1/8" = 1'