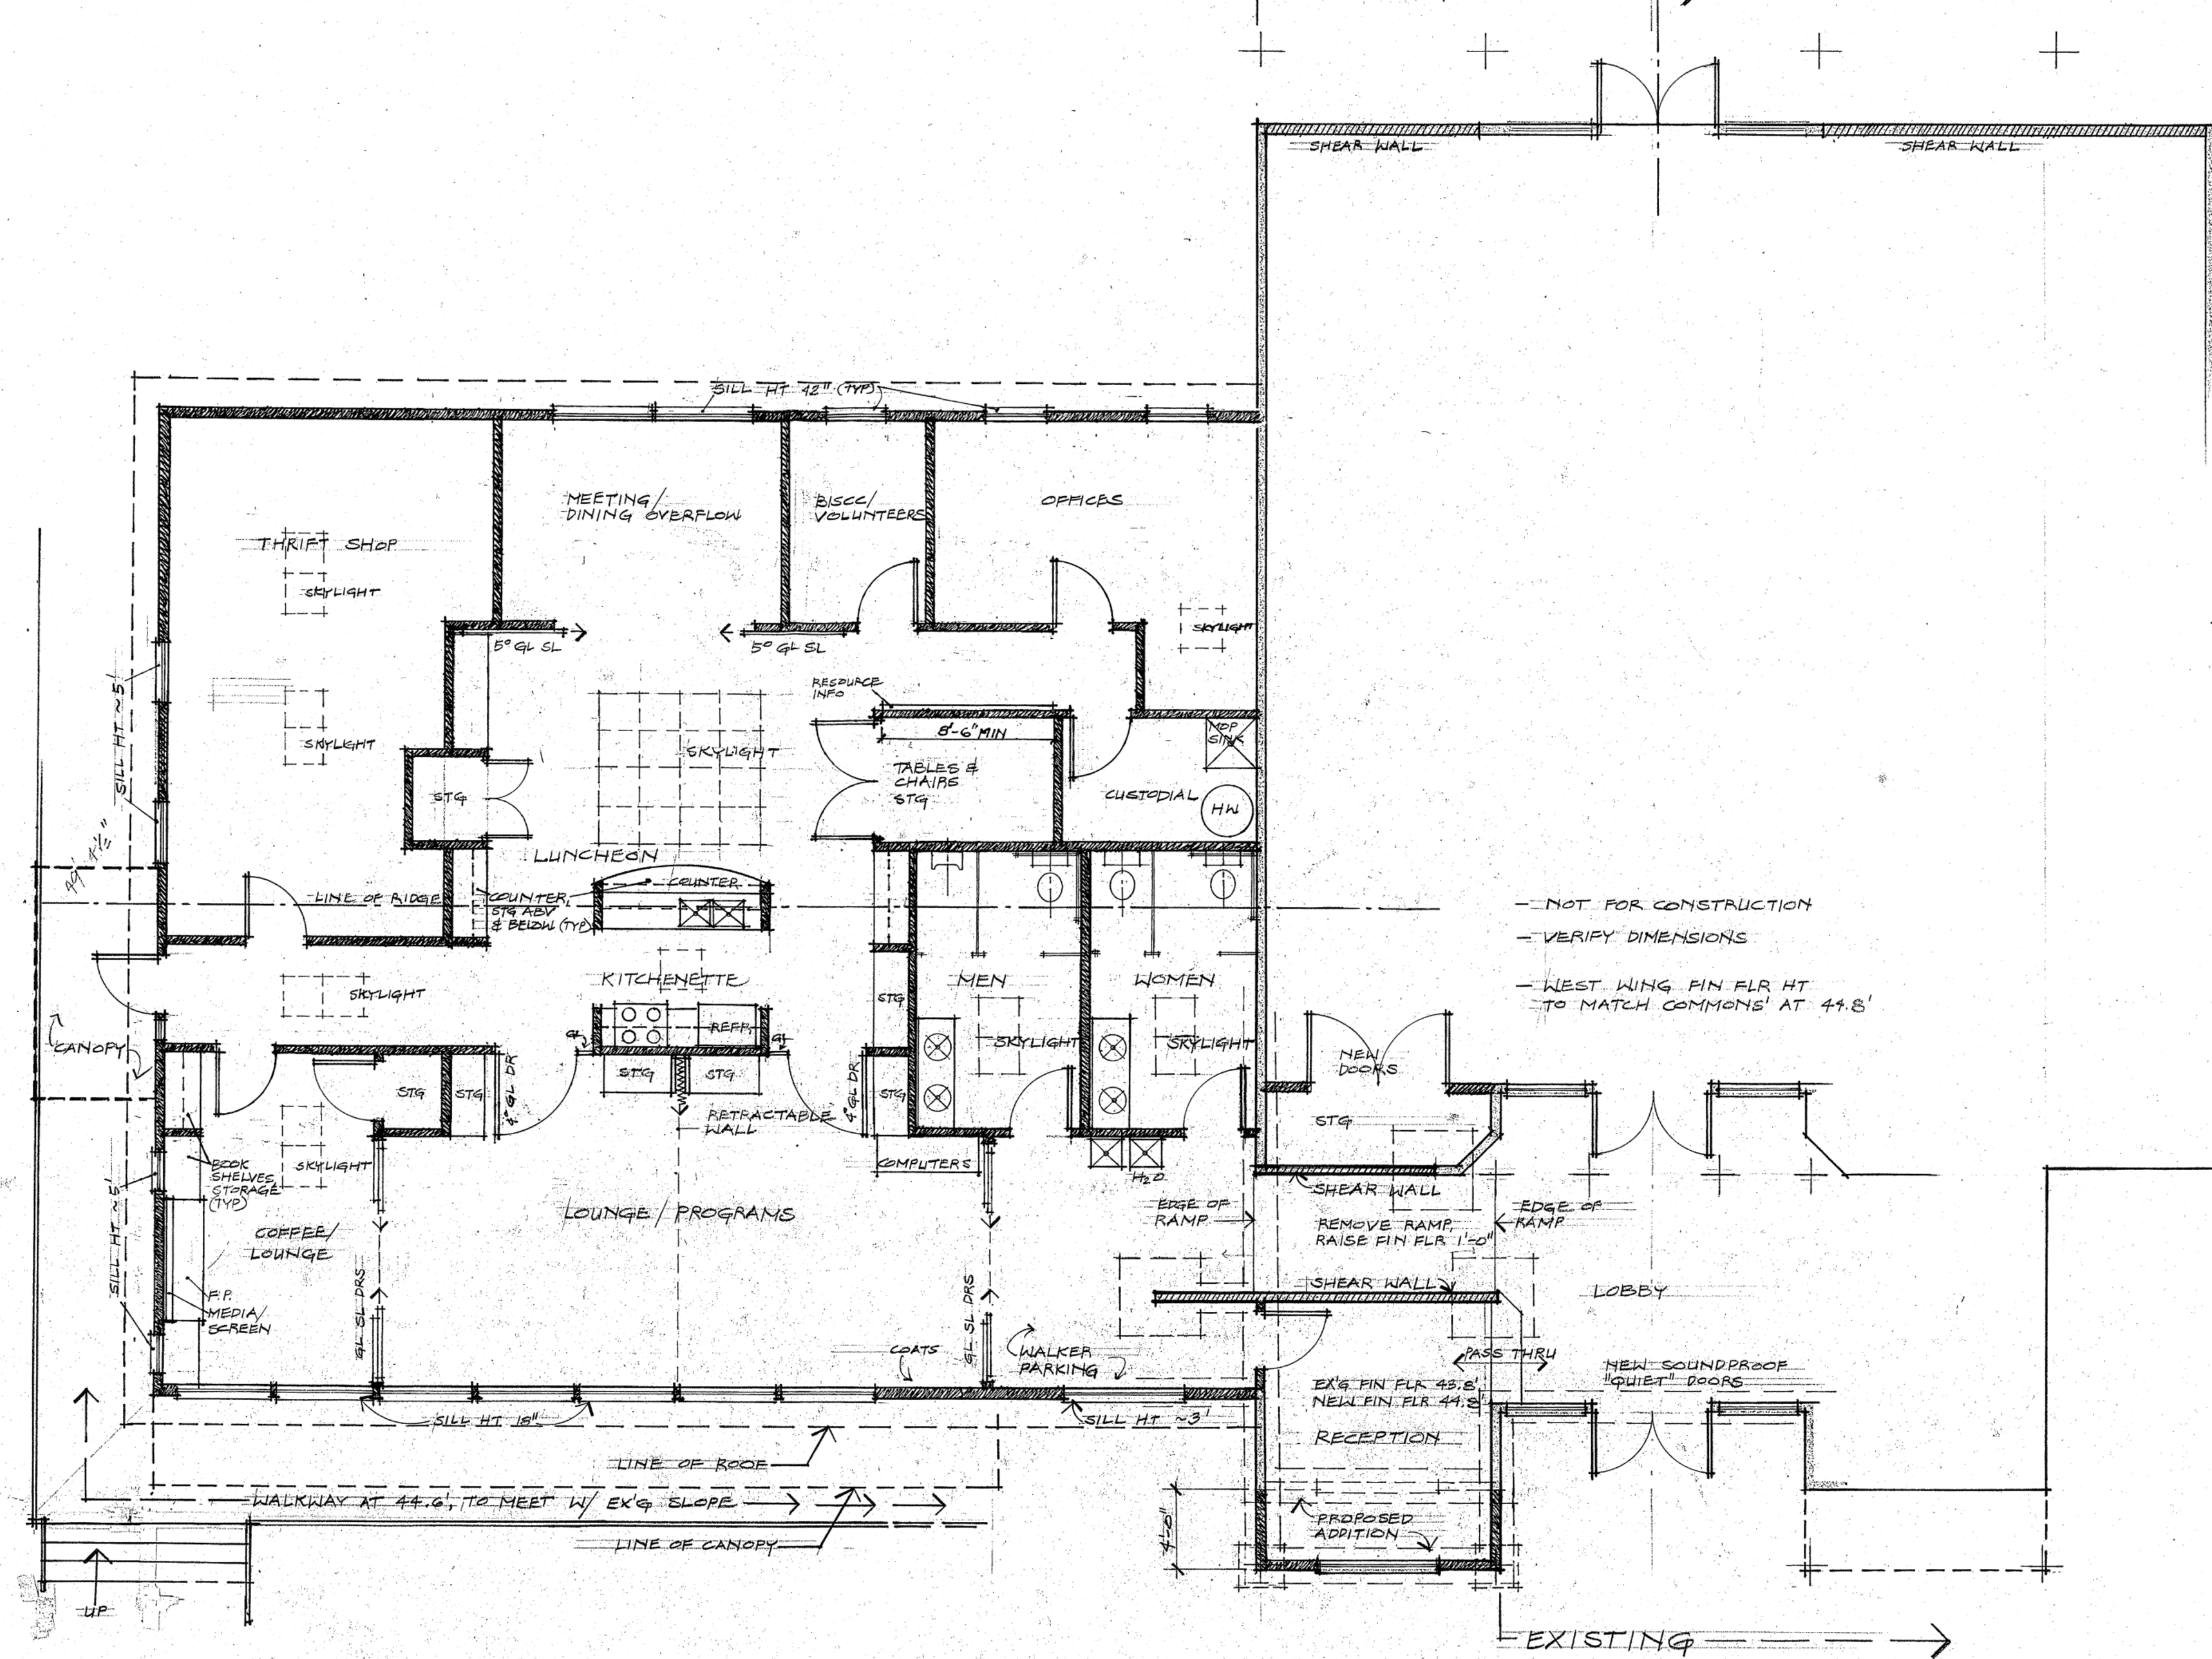
SHEAR WALL
SHEAR WALL
SILL HT 42" (TYP)
THRIFT SHOP
SKYLIGHT
MEETING/
DINING OVERFLOW
BISCC/
VOLUNTEERS
OFFICES
5° GL SL
5° GL SL
SKYLIGHT
SILL HT ~5'
SKYLIGHT
RESOURCE INFO
8'-6" MIN
SKYLIGHT
TABLES & CHAIRS STG
MOP SINK
STG
CUSTODIAL
HW
LUNCHEON
COUNTER
LINE OF RIDGE
COUNTER, STG ABV & BELOW (TYP)
KITCHENETTE
REFR.
STG
STG
STG
STG
STG
MEN
WOMEN
SKYLIGHT
SKYLIGHT
SKYLIGHT
CANOPY
4' GL DR
4' GL DR
RETRACTABLE WALL
COMPUTERS
H2O
BOOK SHELVES, STORAGE (TYP)
SKYLIGHT
LOUNGE / PROGRAMS
COFFEE/
LOUNGE
SILL HT ~5'
F.P.
MEDIA/
SCREEN
GL SL DRS
GL SL DRS
COATS
WALKER PARKING
SILL HT 18"
SILL HT ~3'
LINE OF ROOF
WALKWAY AT 44.6', TO MEET W/ EX'G SLOPE
LINE OF CANOPY
UP
NEW DOORS
STG
SHEAR WALL
EDGE OF RAMP
REMOVE RAMP, RAISE FIN FLR 1'-0"
EDGE OF RAMP
SHEAR WALL
LOBBY
PASS THRU
NEW SOUNDPROOF "QUIET" DOORS
EX'G FIN FLR 43.8'
NEW FIN FLR 44.8'
RECEPTION
PROPOSED ADDITION
4'-0"
EXISTING
— NOT FOR CONSTRUCTION
— VERIFY DIMENSIONS
— WEST WING FIN FLR HT TO MATCH COMMONS' AT 44.8'